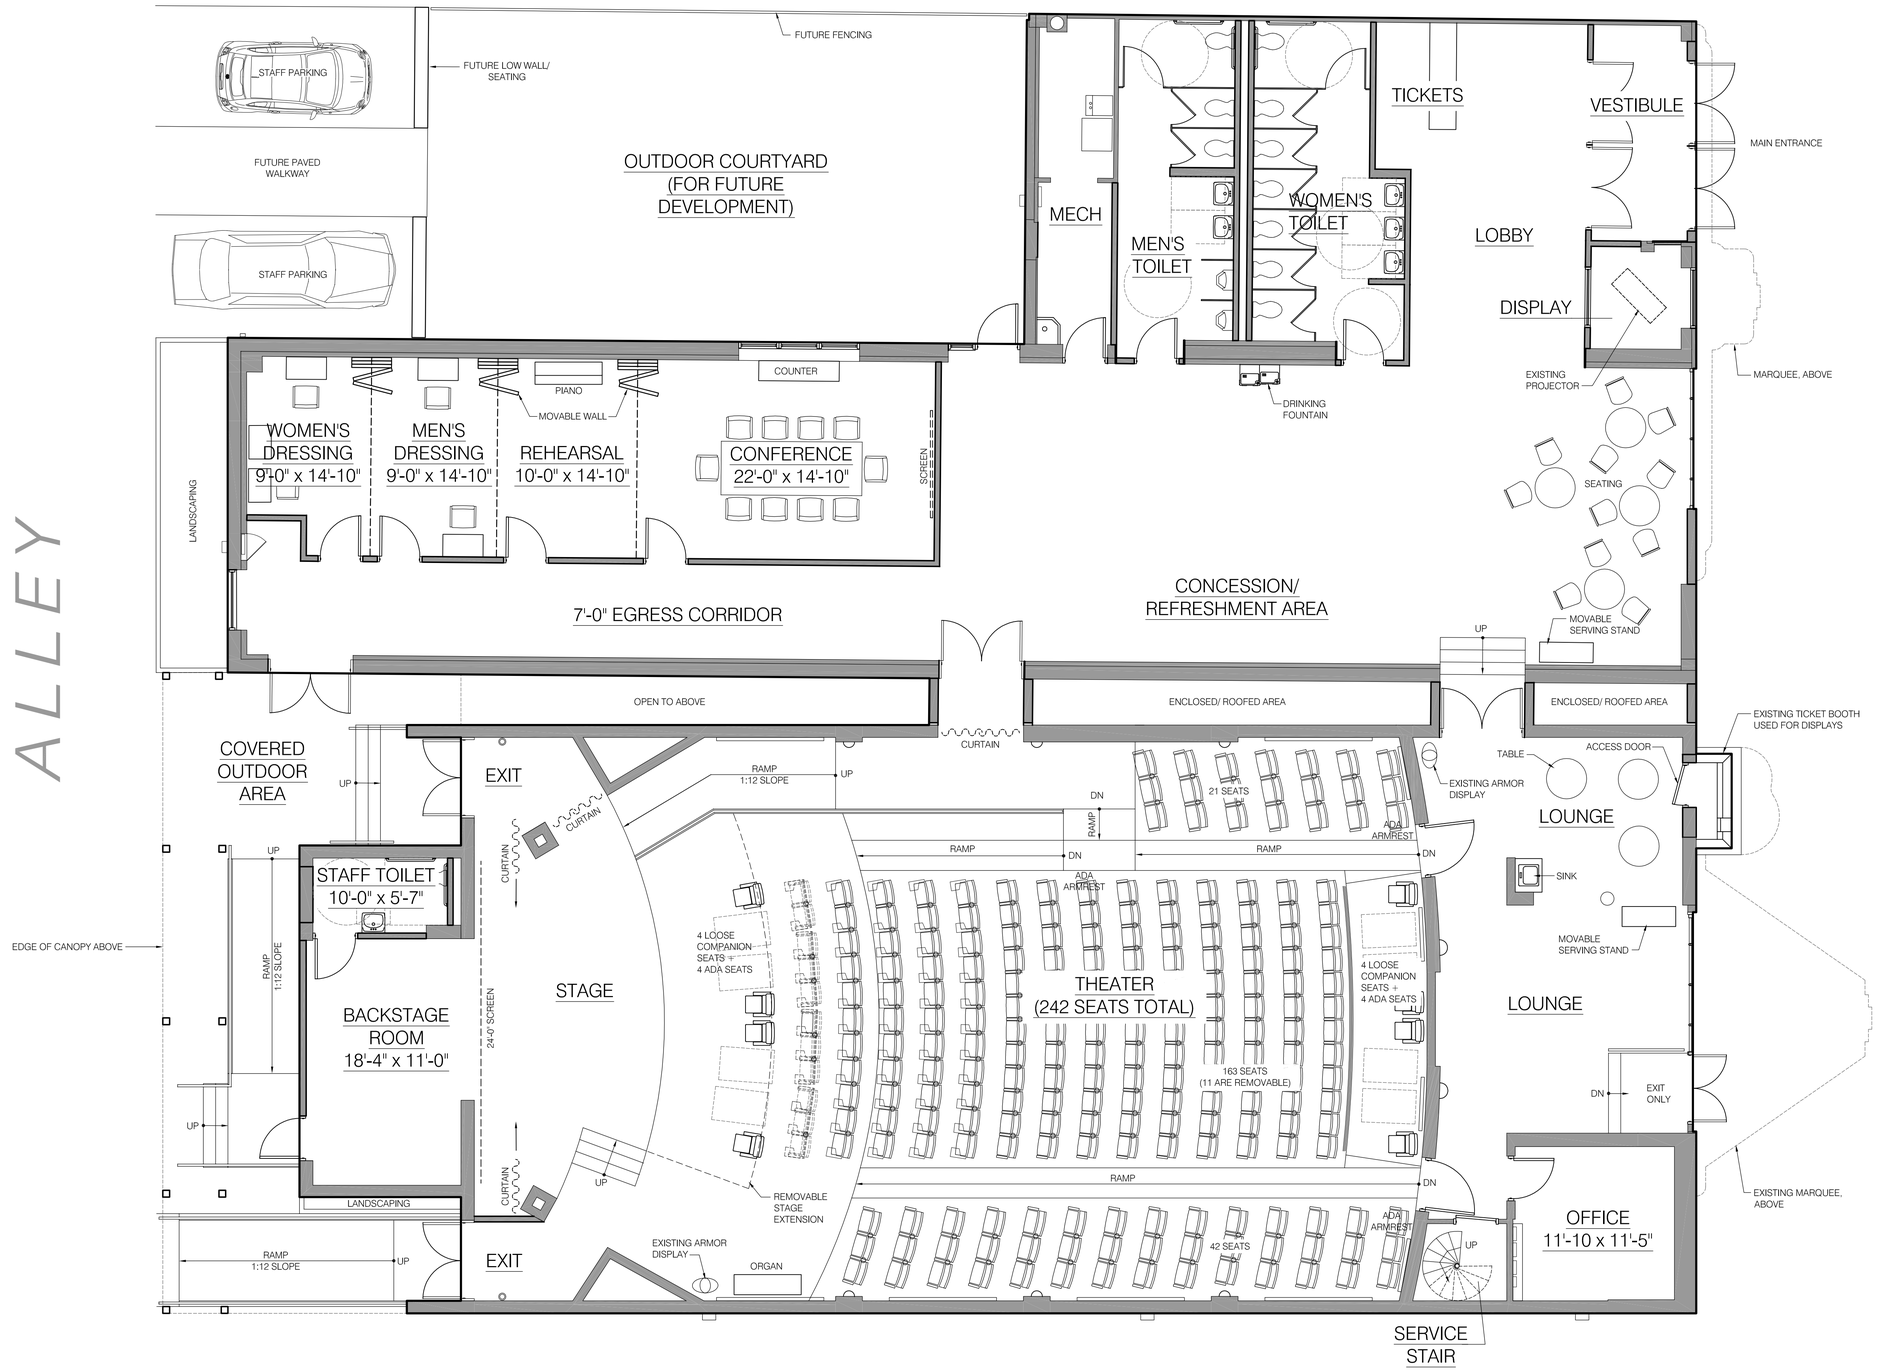

TOWN THEATER CONCEPT

TOWN OF HIGHLAND
07.21.14

0 FT 5 10 20

FLOOR PLAN